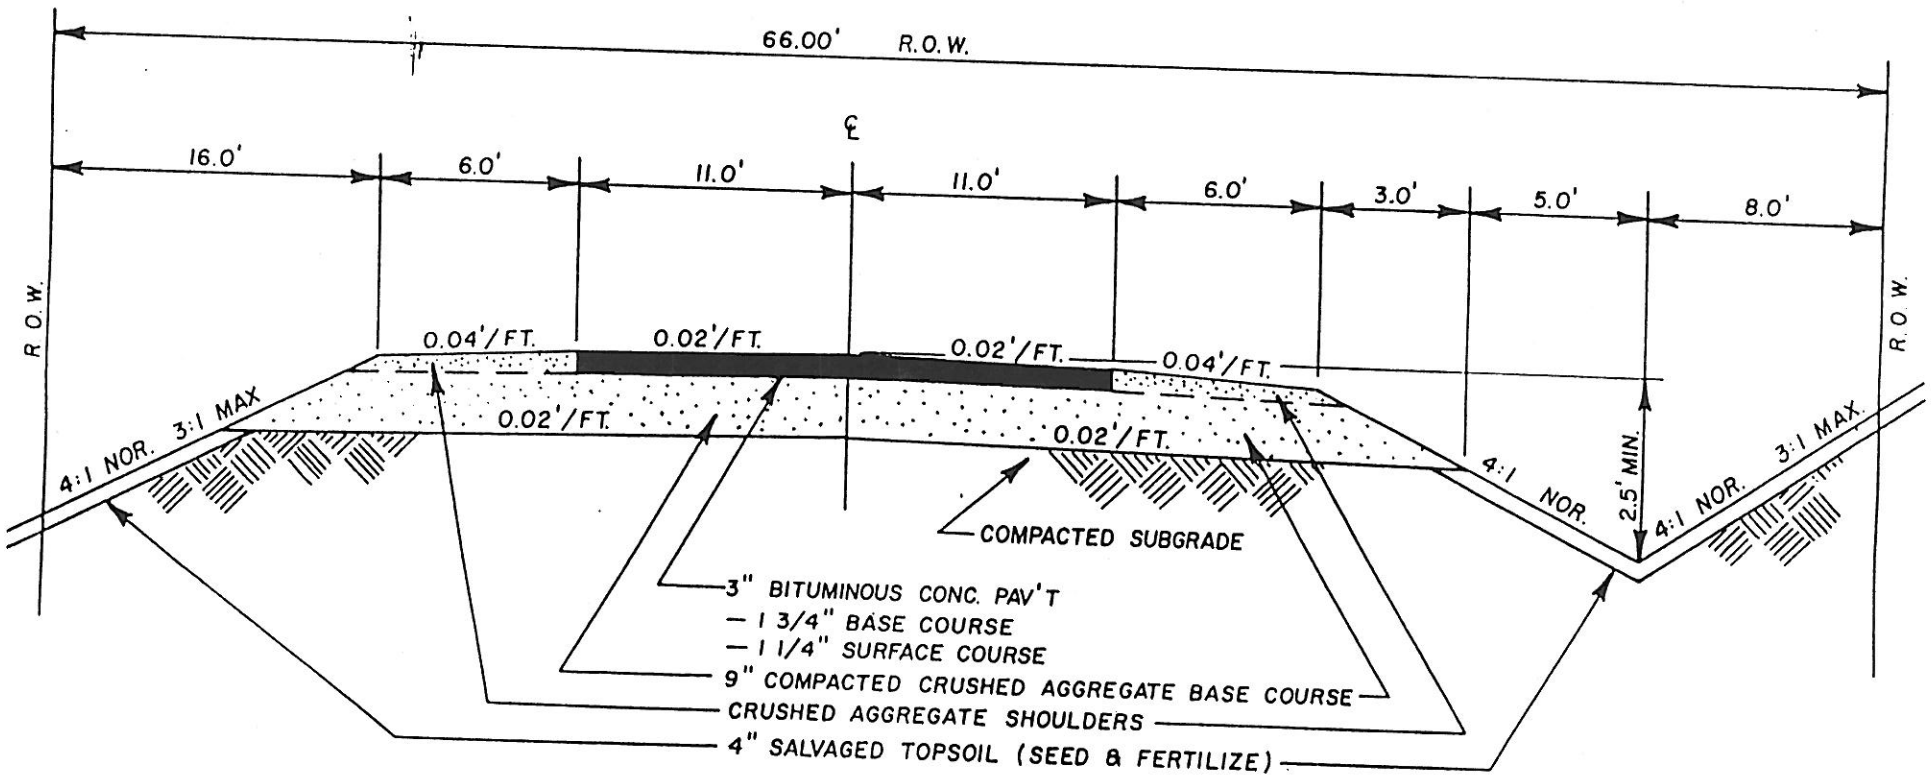

TYPICAL RURAL SECTION–MINOR STREETS

NOT TO SCALE

DATE: 1/16/92